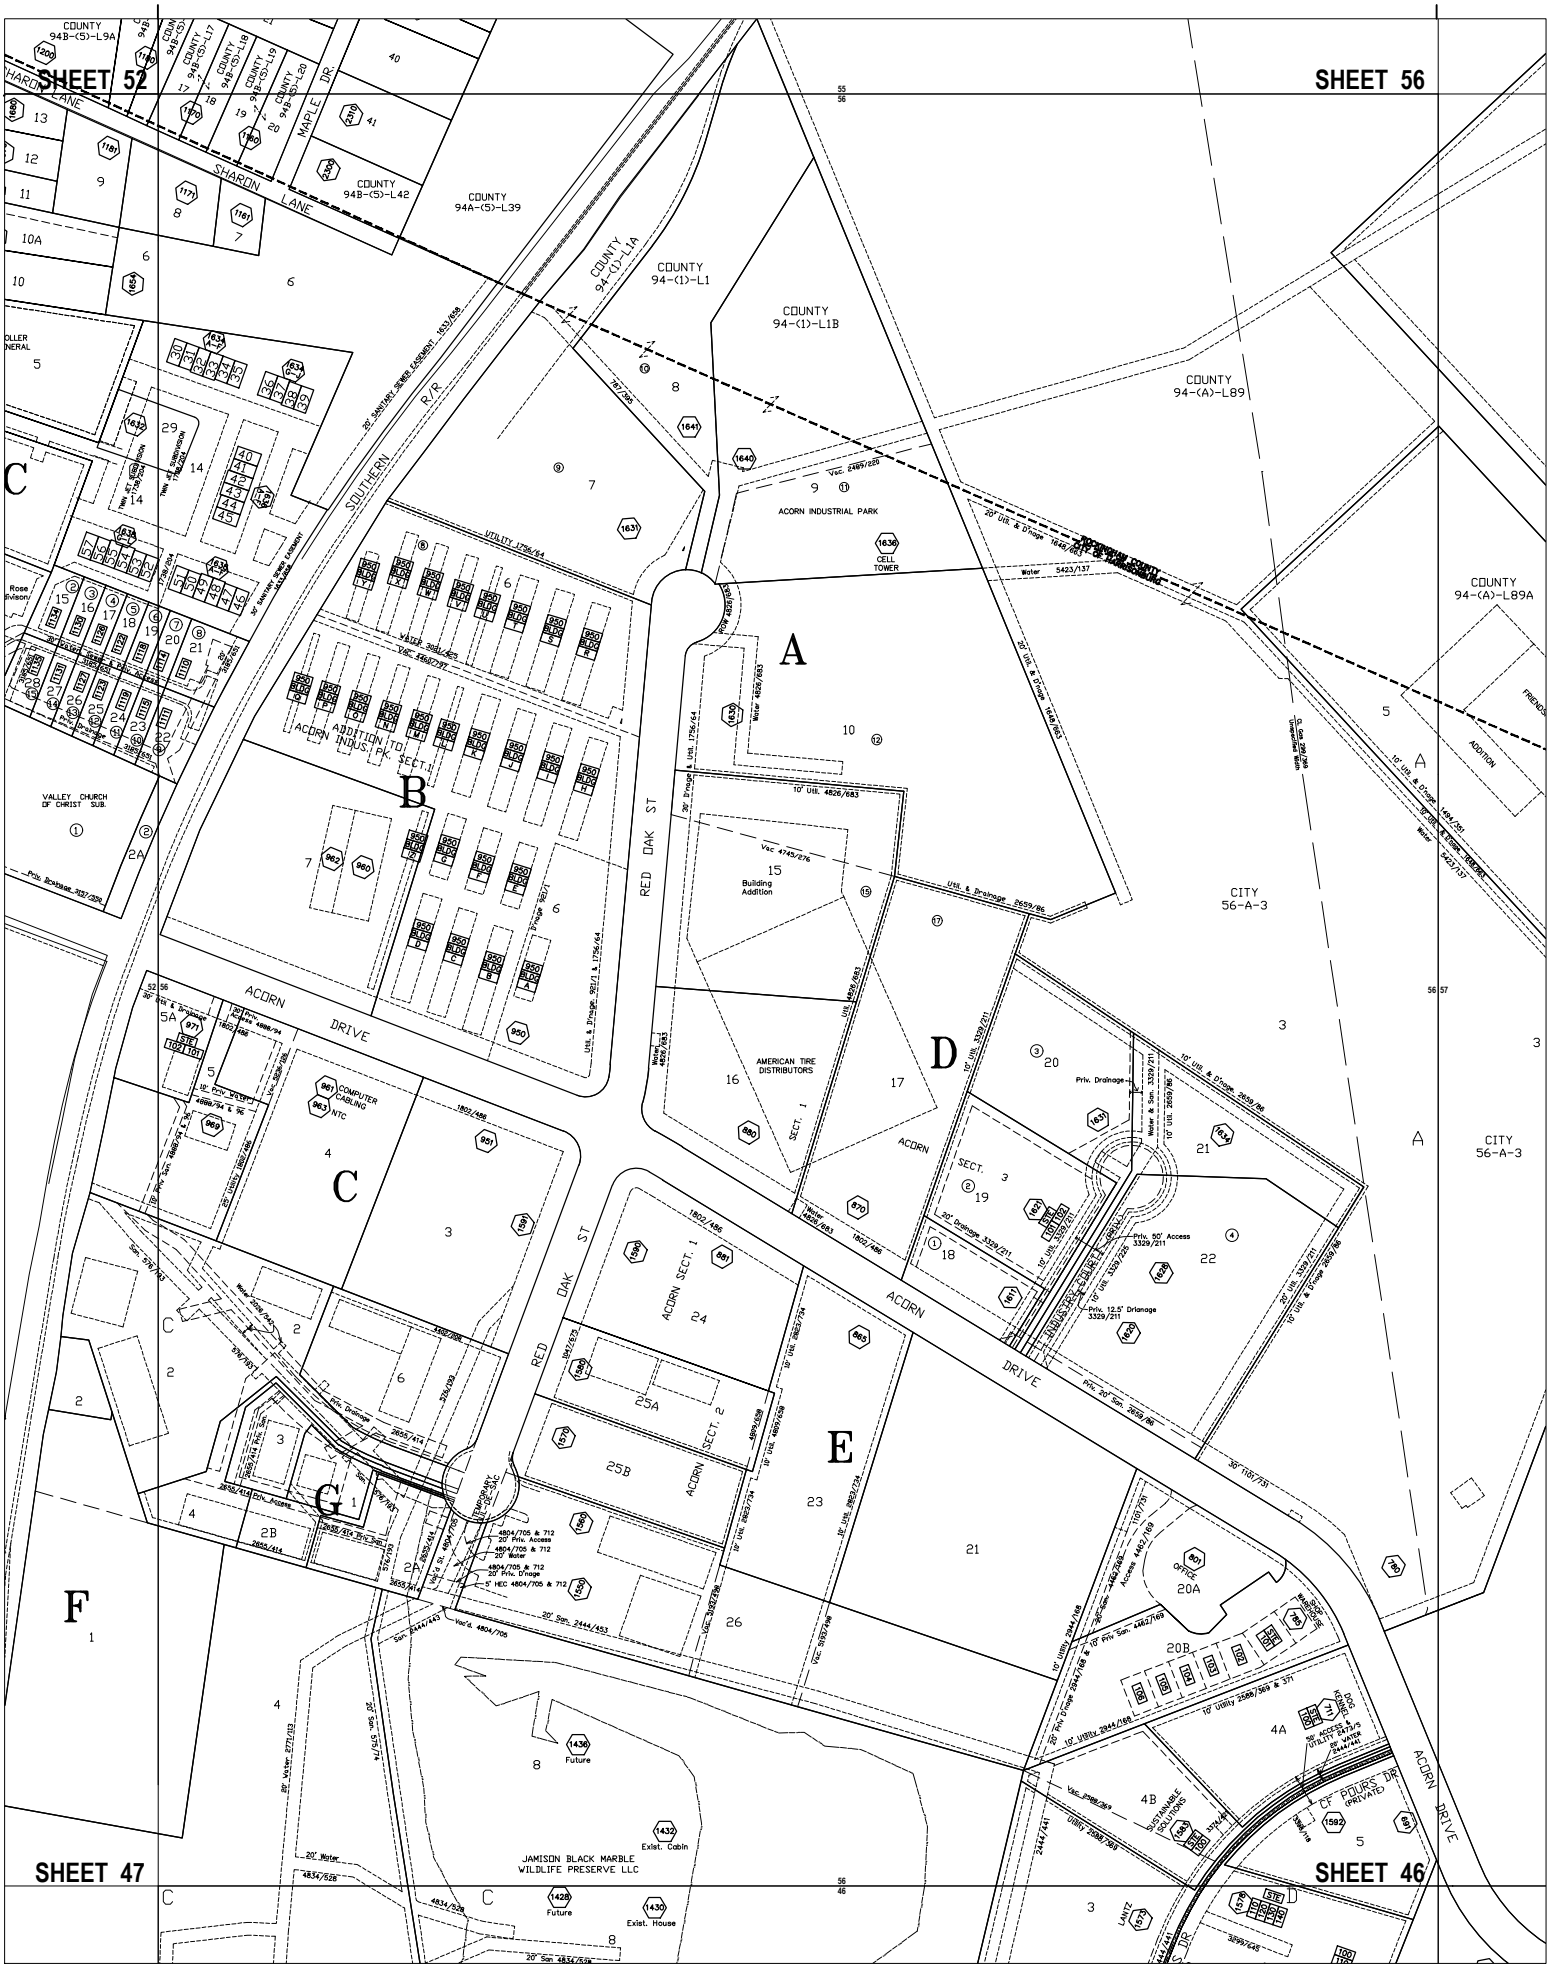
SHEET 52
SHEET 56
SHEET 47
SHEET 46
SHARON LANE
SOUTHERN R/R
RED OAK ST
ACORN DRIVE
ACORN INDUSTRIAL PARK
ADDITION LTD
ACORN INDUS. PK. SECT. 1
VALLEY CHURCH OF CHRIST SUB.
AMERICAN TIRE DISTRIBUTORS
Building Addition
CELL TOWER
COMPUTER CABLING
NTC
JAMISON BLACK MARBLE WILDLIFE PRESERVE LLC
Exist. Cabin
Exist. House
Future
CF PIPERS DR (PRIVATE)
SUSTAINABLE SOLUTIONS
OFFICE
COUNTY 94-(1)-L1
COUNTY 94-(1)-L1A
COUNTY 94-(1)-L1B
COUNTY 94-(A)-L89
COUNTY 94-(A)-L89A
COUNTY 94A-(5)-L39
COUNTY 94B-(5)-L42
CITY 56-A-3
A
B
C
D
E
F
G