\\VHB\PRO\VABEACH\134054.00 MLK WIDENING HARRISONBUR\CAD\A-PRJDWG\134054.00 MLK CONCEPT-ALTERNATIVE
Sheet Wednesday, August 19, 2015 12:02:31 PM D.Arndt Plotted Wednesday, August 19, 2015 12:03:23 PM Lewis, Chad

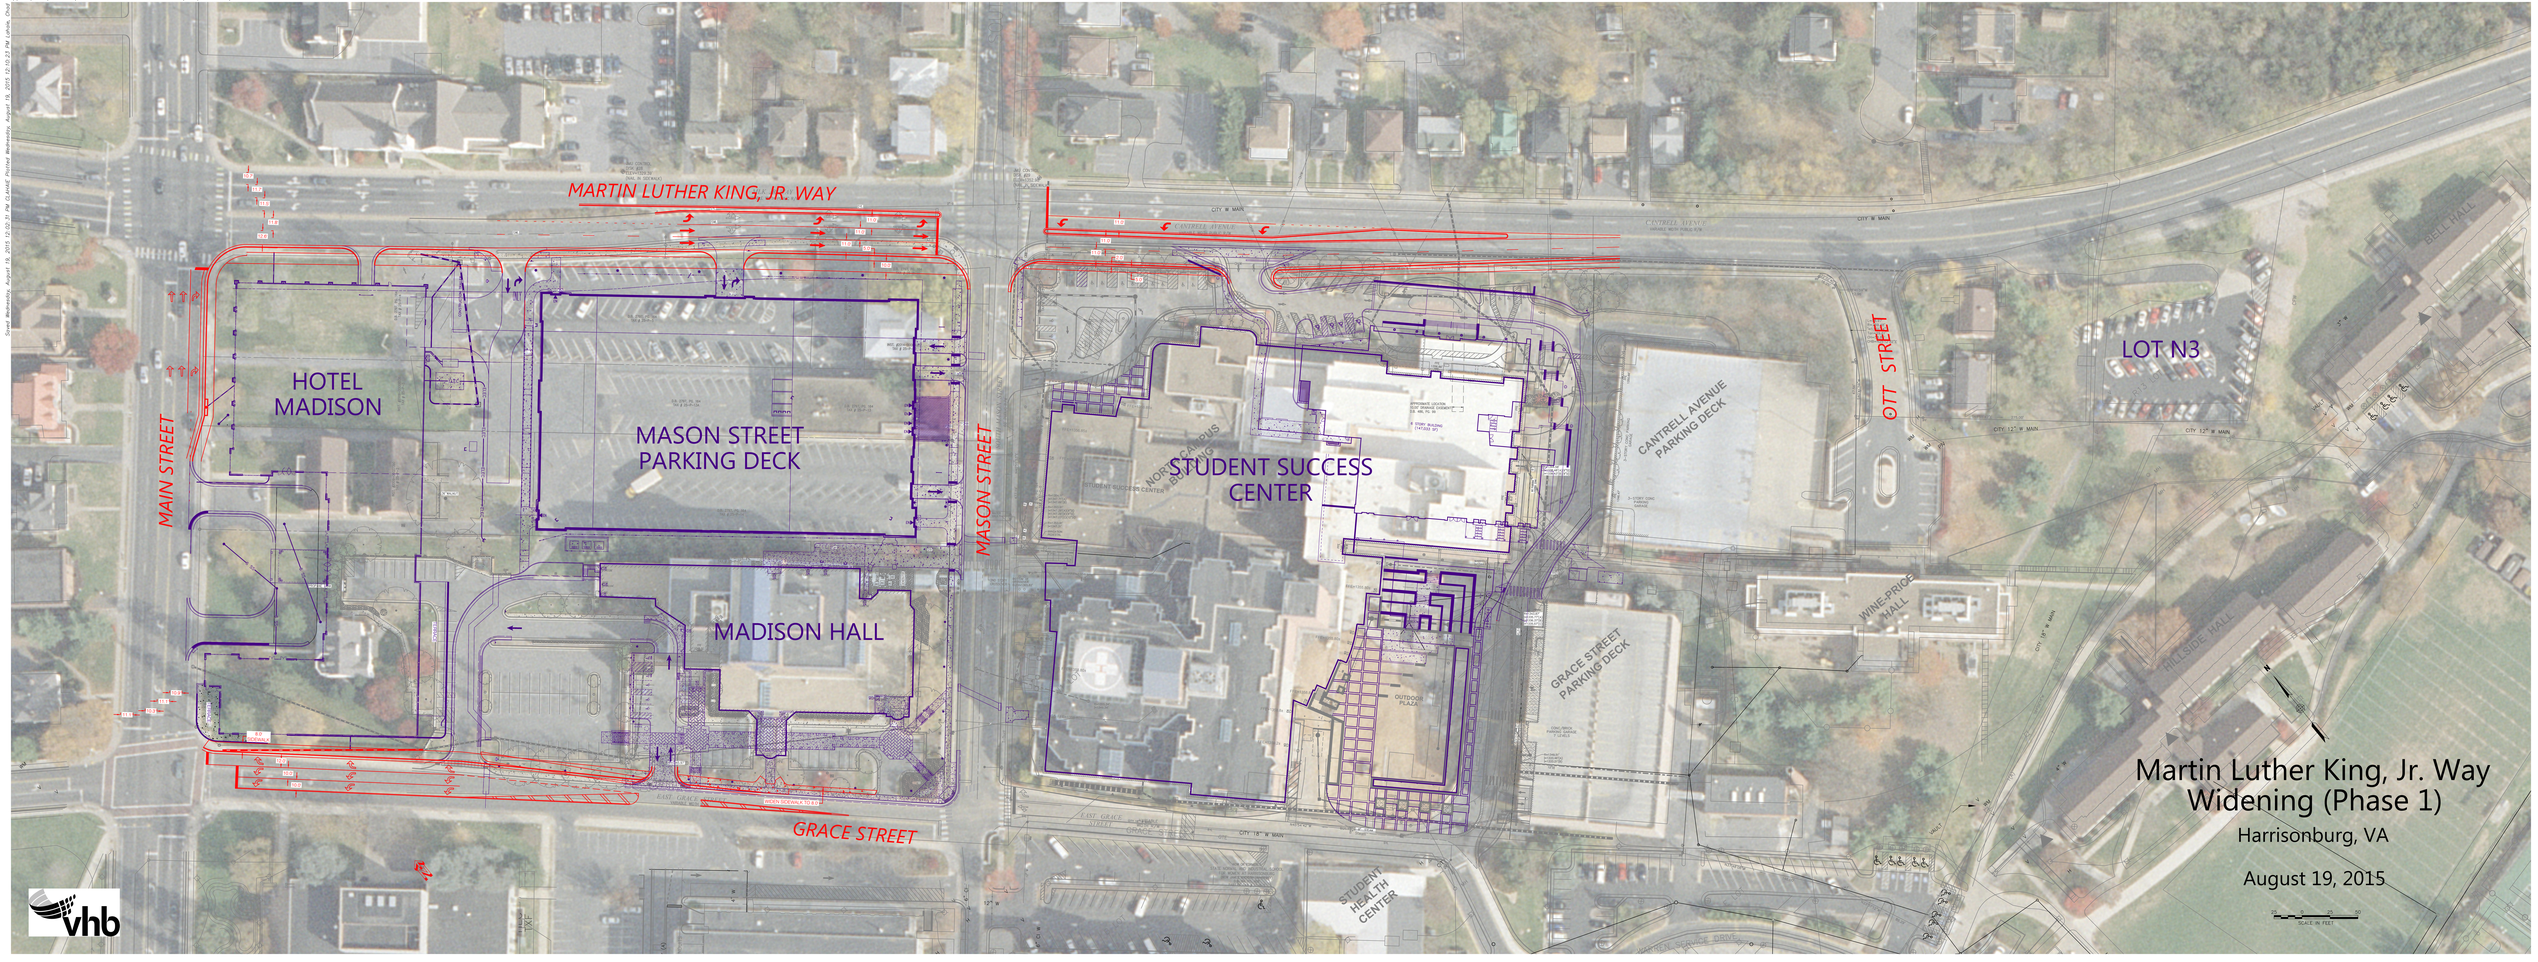

Martin Luther King, Jr. Way Widening (Phase 1)

Harrisonburg, VA

August 19, 2015

0 25 50

SCALE IN FEET