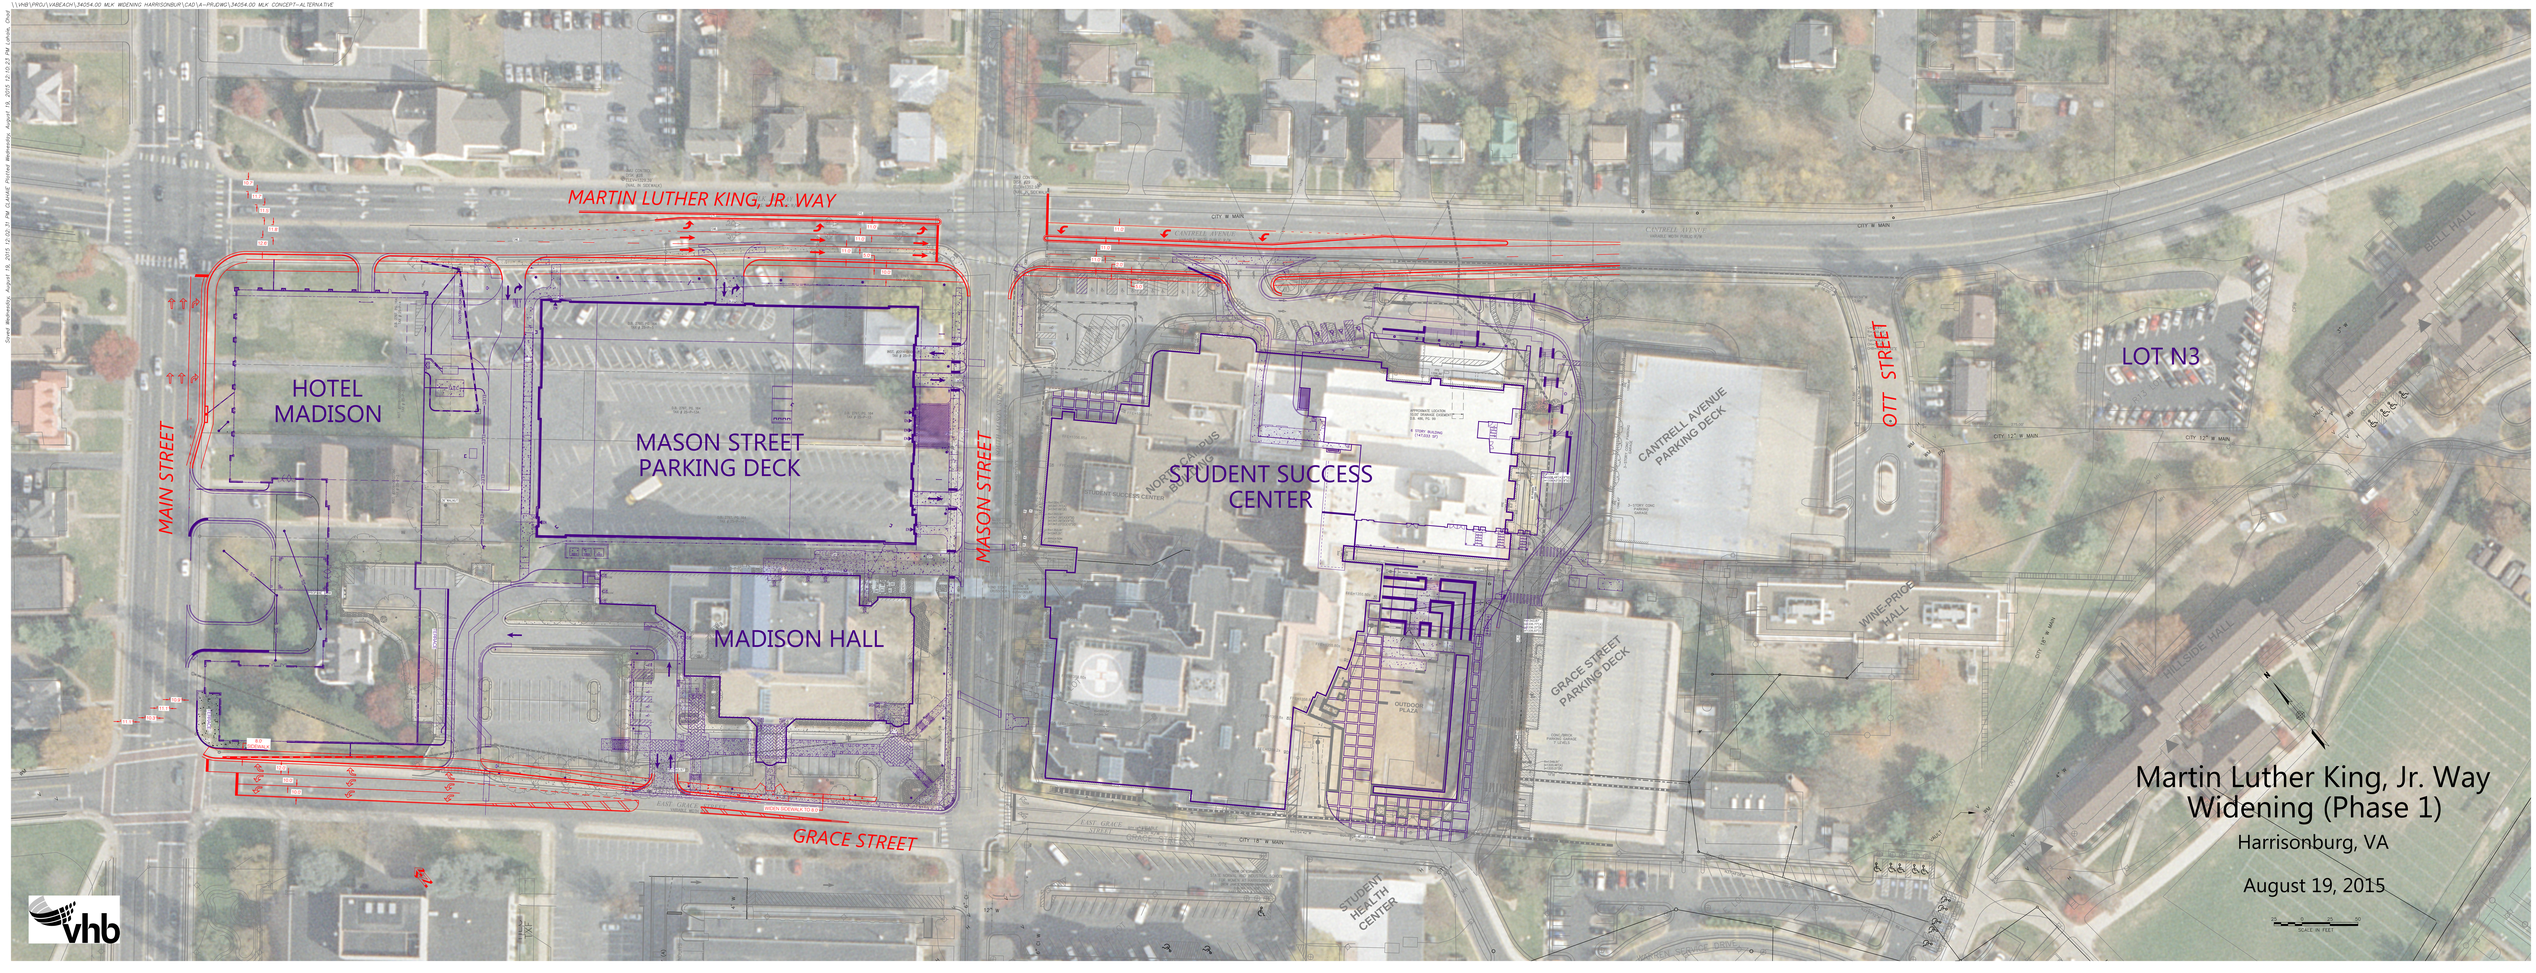
MARTIN LUTHER KING, JR. WAY
MAIN STREET
HOTEL MADISON
MASON STREET PARKING DECK
MADISON HALL
MASON STREET
STUDENT SUCCESS CENTER
CANTRELL AVENUE PARKING DECK
OTT STREET
LOT N3
WINE-PRICE HALL
GRACE STREET PARKING DECK
STUDENT HEALTH CENTER
GRACE STREET
Martin Luther King, Jr. Way
Widening (Phase 1)
Harrisonburg, VA
August 19, 2015
vhb