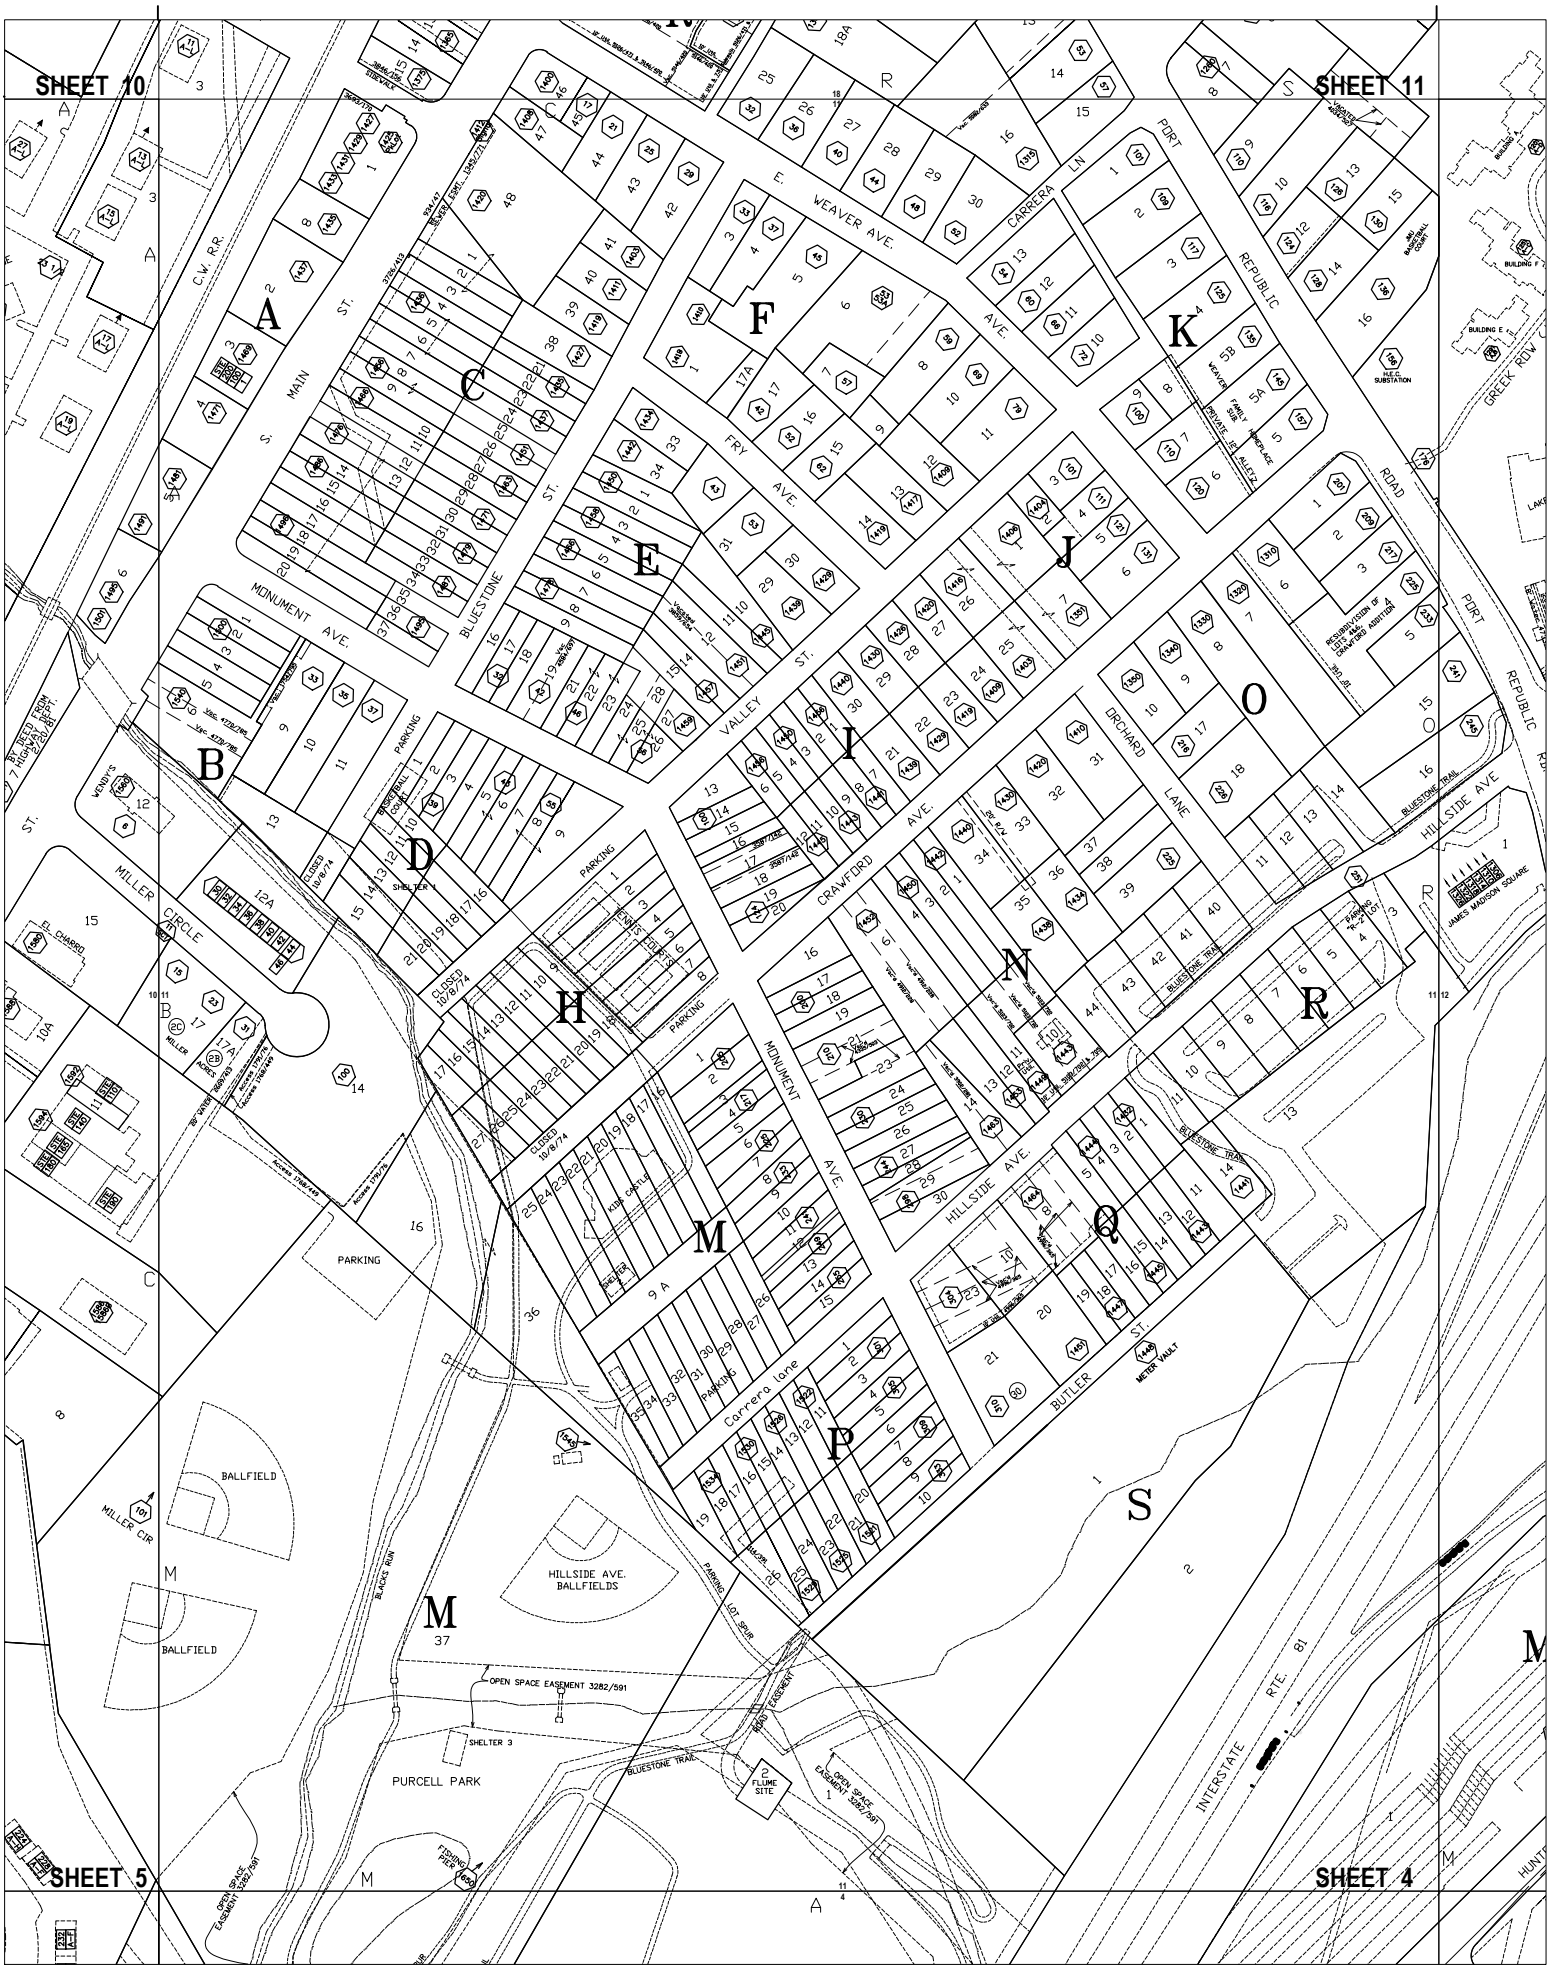
SHEET 10
SHEET 11
SHEET 5
SHEET 4
A
B
C
D
E
F
H
I
J
K
M
N
O
P
Q
R
S
C.W. R.R.
S. MAIN ST.
MONUMENT AVE.
BLUESTONE ST.
E. WEAVER AVE.
FRY AVE.
VALLEY ST.
CRAWFORD AVE.
ORCHARD LANE
HILLSIDE AVE.
BUTLER ST.
PORT REPUBLIC ROAD
GREEK ROW
MILLER CIRCLE
MILLER CIR
WENDY'S
EL CHARRO
PARKING
BALLFIELD
HILLSIDE AVE. BALLFIELDS
PURCELL PARK
OPEN SPACE EASEMENT 3282/591
SHELTER 3
FLUME SITE
FISHING PIER
BLUESTONE TRAIL
PARKING LOT SPUR
ROAD EASEMENT
METER VAULT
JAMES MADISON SQUARE
INTERSTATE RTE. 81
BLACKS RUN
CARRERA LN
PORT REPUBLIC RD
WEAVER FAMILY SUB
PRIVATE 12' ALLEY
RESUBDIVISION OF LOTS 4&4 CRAWFORD ADDITION
N.E.C. SUBSTATION
BUILDING E
BUILDING F
BY DEED FROM 7 HIGHWAY DEPT. 2720/81
CLOSED 10/8/74
SHELTER 1
KIDS CASTLE
Carrera lane