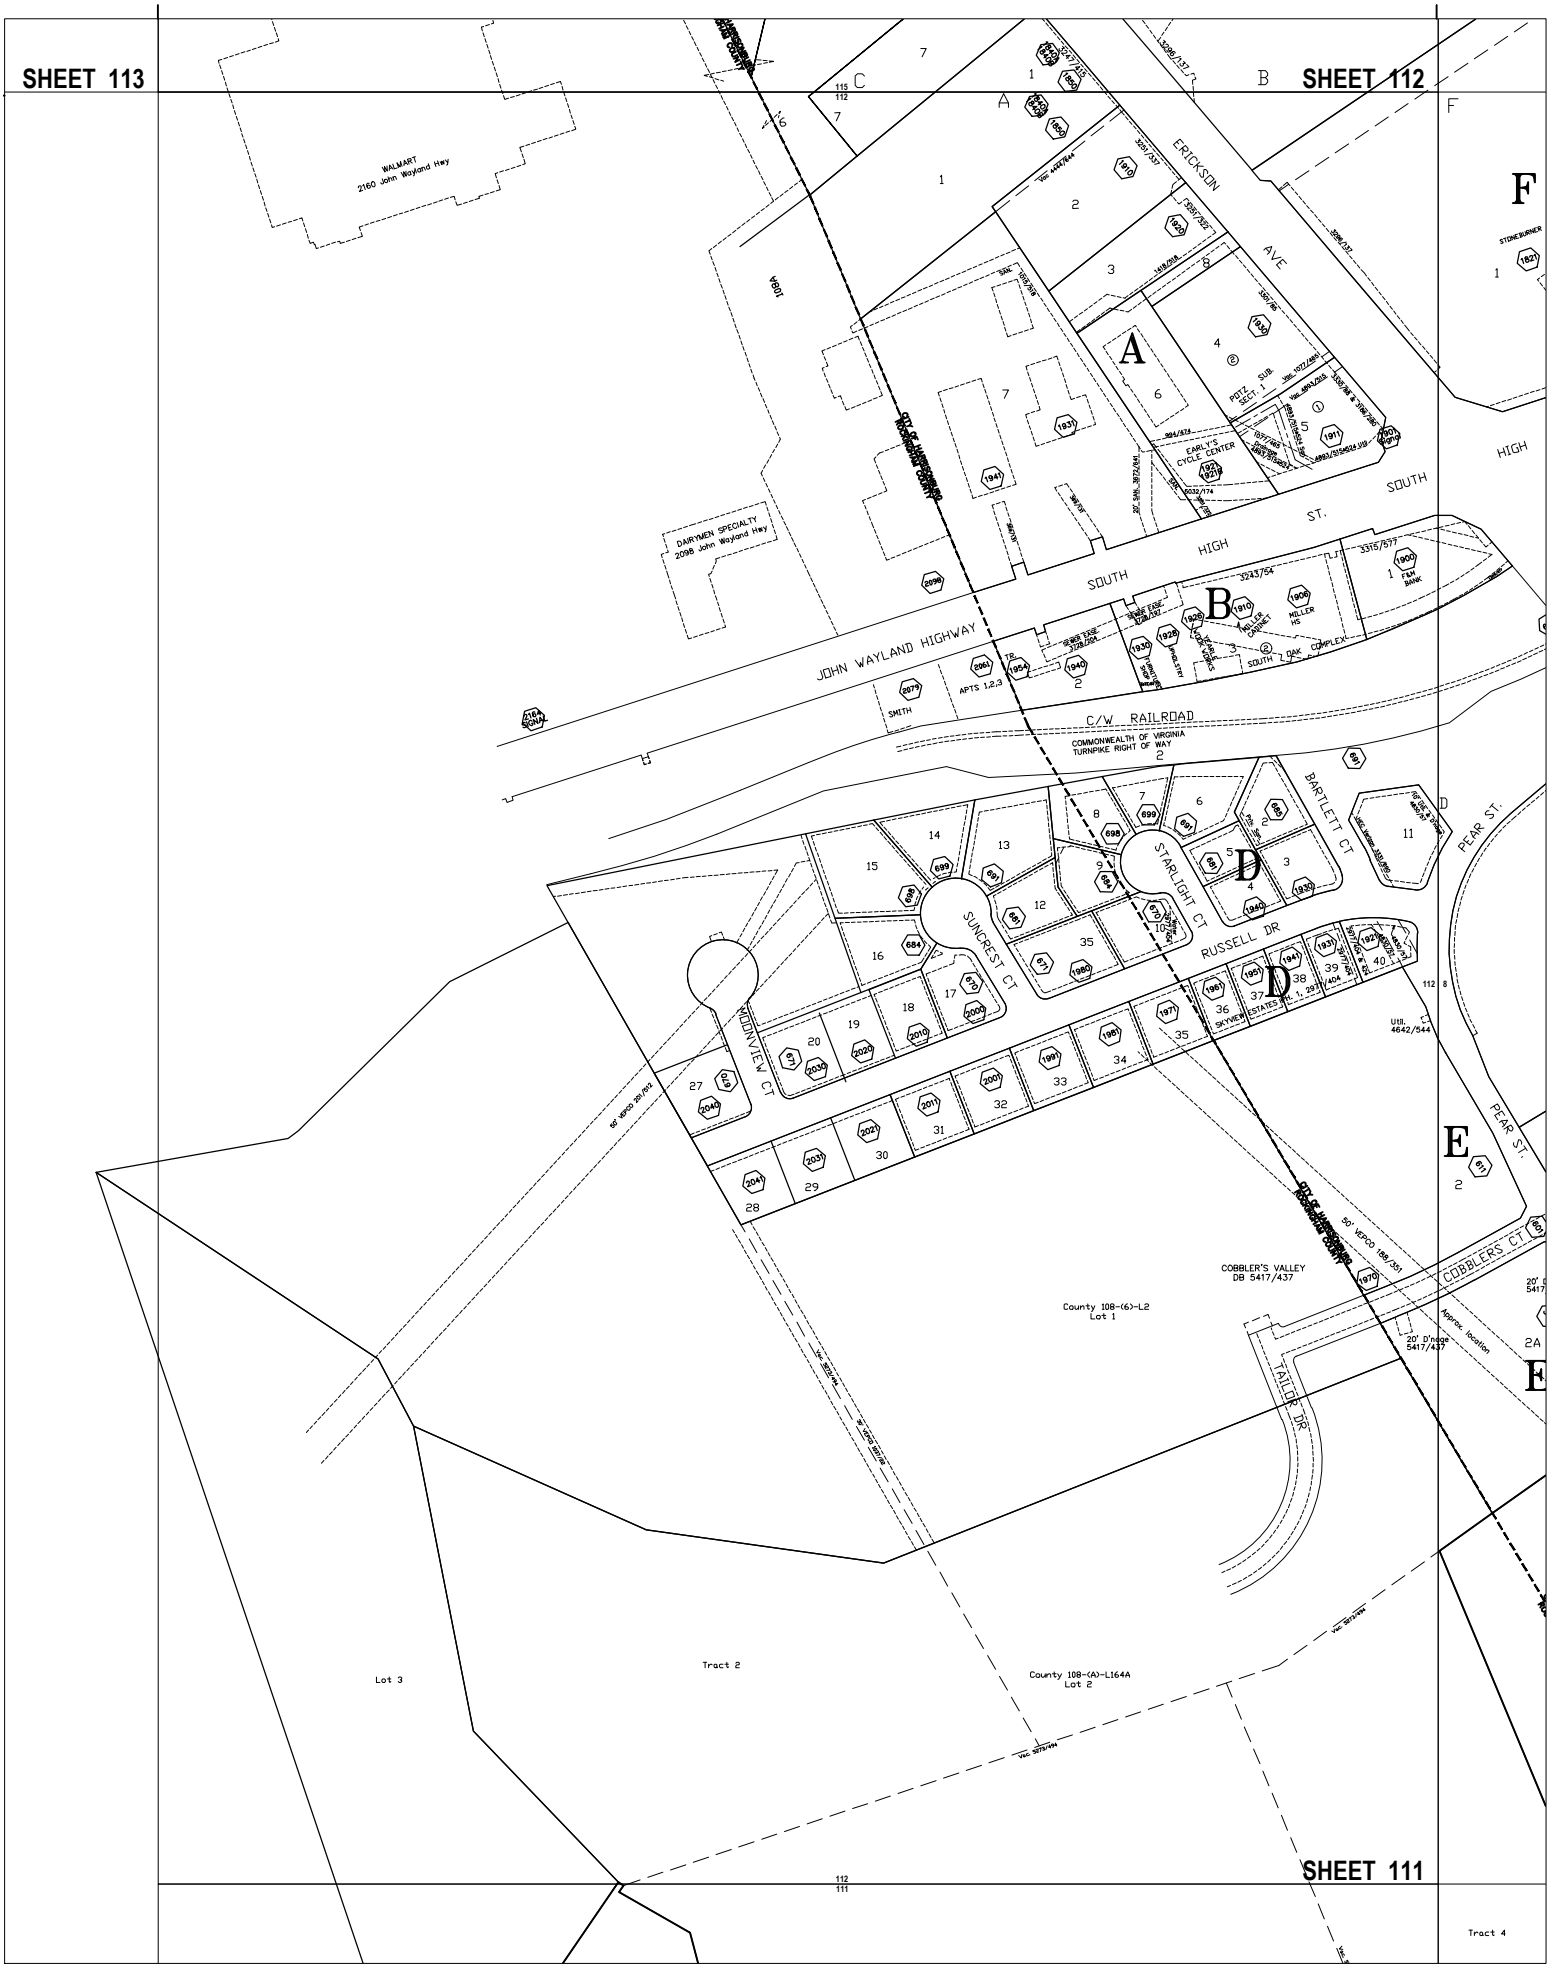
SHEET 113
SHEET 112
SHEET 111
WALMART
2160 John Wayland Hwy
DAIRYMEN SPECIALTY
2098 John Wayland Hwy
JOHN WAYLAND HIGHWAY
C/W RAILROAD
COMMONWEALTH OF VIRGINIA
TURNPIKE RIGHT OF WAY
ERICKSON AVE
HIGH ST. SOUTH
EARLY'S CYCLE CENTER
MILLER HS
OAK COMPLEX
SMITH
APTS 1,2,3
BARTLETT CT
STARLIGHT CT
SUNCREST CT
MOONVIEW CT
RUSSELL DR
PEAR ST.
COBBLERS CT
TAILOR DR
COBBLER'S VALLEY
DB 5417/437
County 108-(6)-L2
Lot 1
County 108-(A)-L164A
Lot 2
Lot 3
Tract 2
Tract 4
50' WDPOD 189/351
65' WDPOD 29/457
20' Drainage
5417/437
Approx. location
Util. Ease.
4642/544
CITY OF HARRISONBURG
ROCKINGHAM COUNTY